

TO ACCOMPANY CONTRACT
PLANS DATED _____


Dist	COUNTY	ROUTE	POST MILES TOTAL PROJECT	SHEET No.	TOTAL SHEETS

DATE THIS PLAN APPROVED _____


THE STATE OF CALIFORNIA
OR ITS OFFICERS OR AGENTS
SHALL NOT BE RESPONSIBLE
FOR THE ACCURACY OR
COMPLETENESS OF SCANNED
COPIES OF THIS PLAN SHEET.

John B. Henkels IV
REGISTERED CIVIL ENGINEER


REGISTERED PROFESSIONAL ENGINEER
No. 49172
Exp. 9/30/26
CIVIL

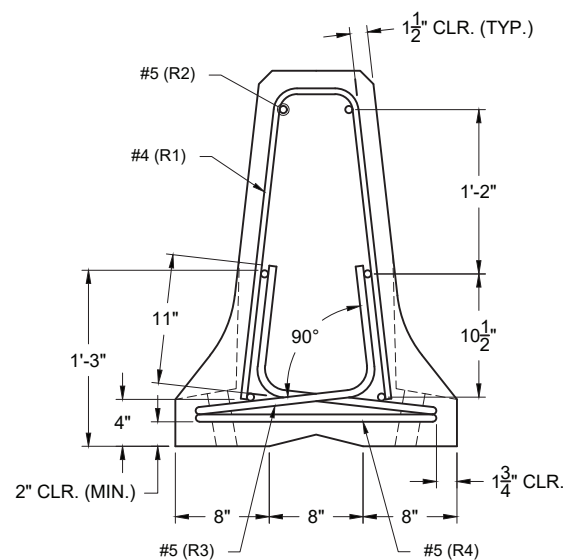





SECTION VIEW A-A

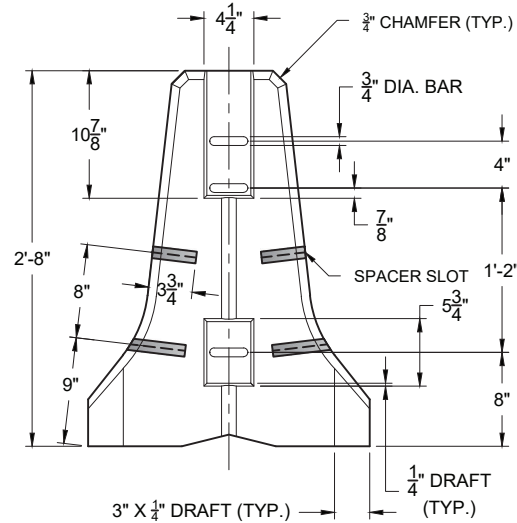

END VIEW B-B

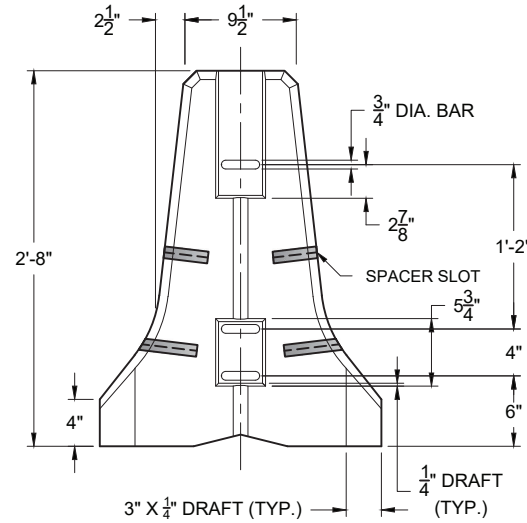

END VIEW C-C

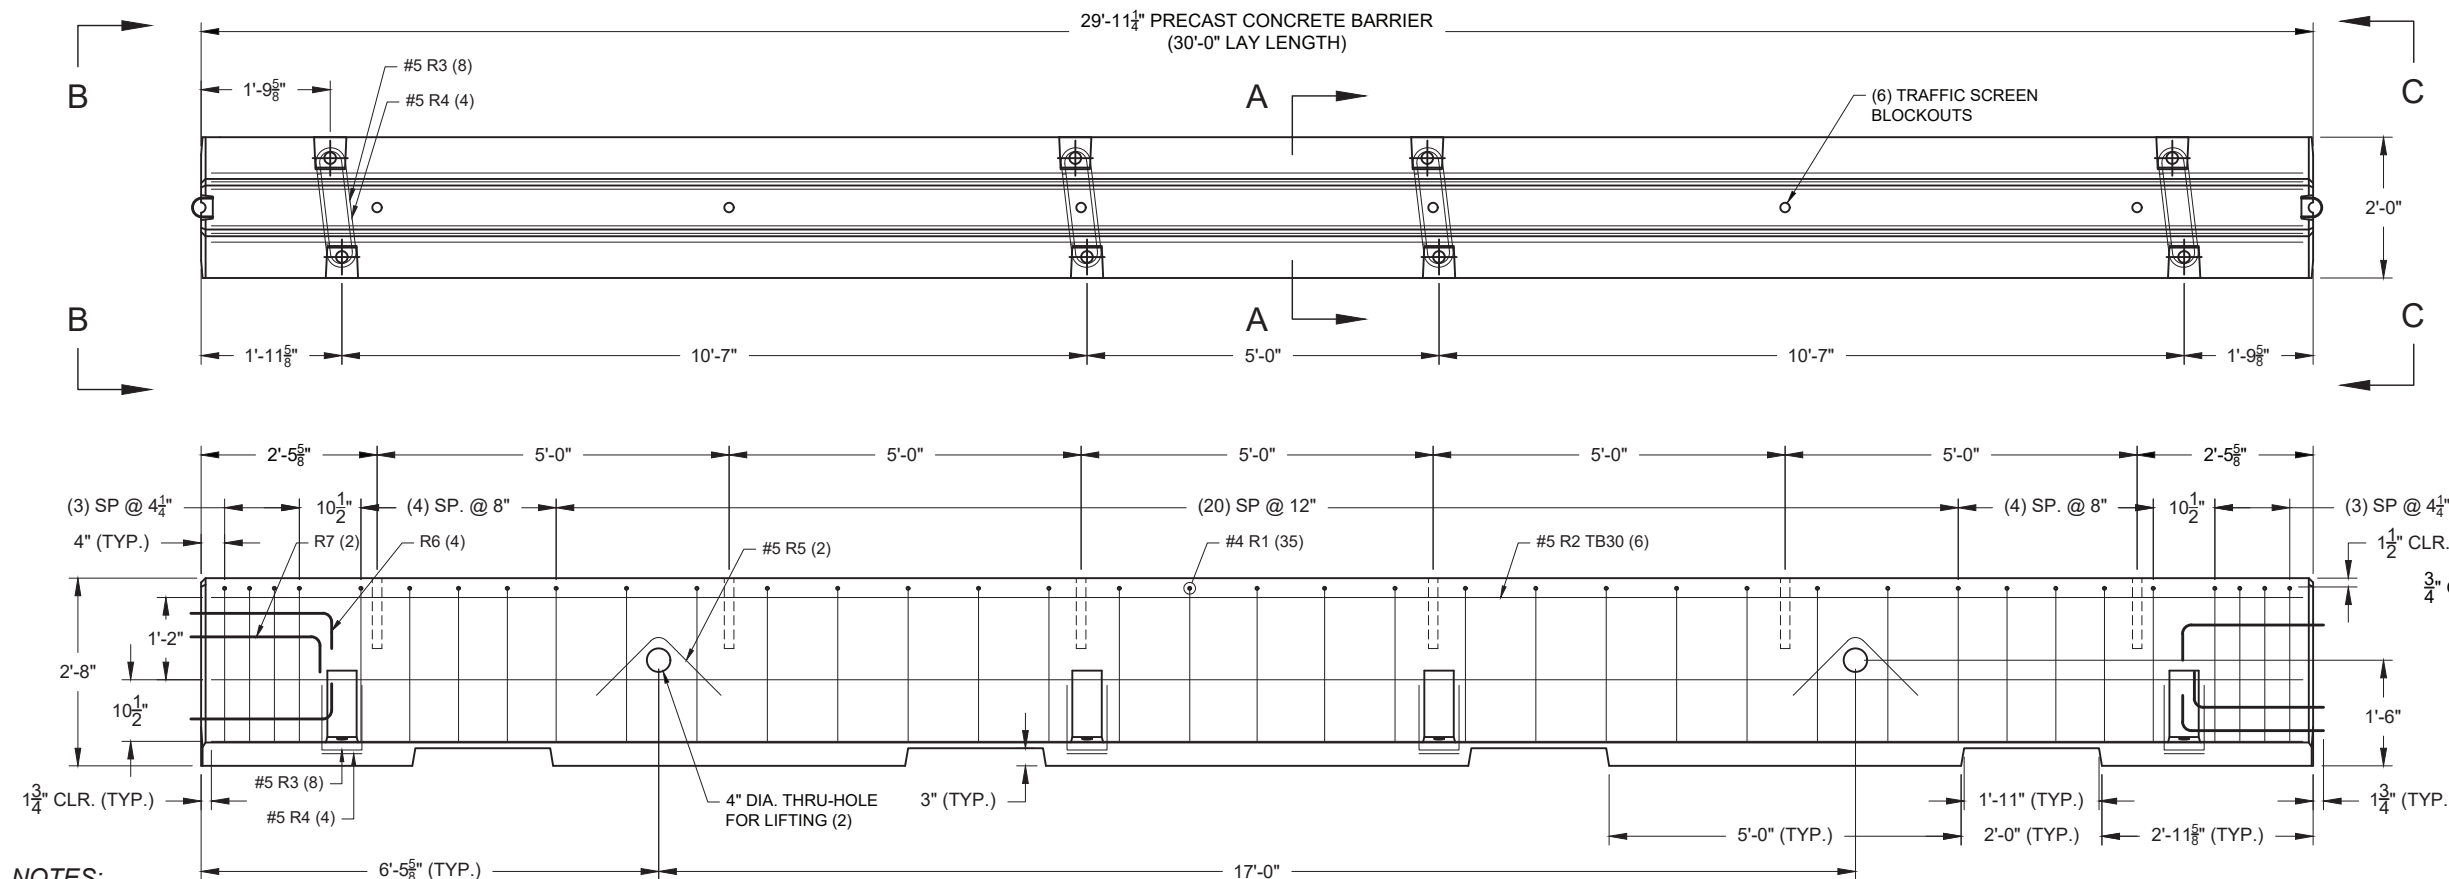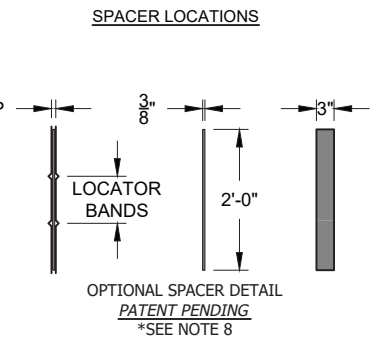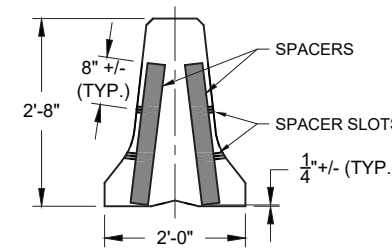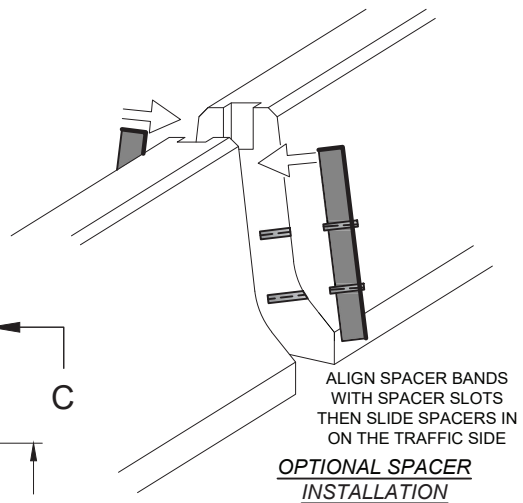


NOTES:

1. MINIMUM CONCRETE STRENGTH 5,000 PSI (34.5MPa).
2. REINFORCING DEFORMED BARS COMPLYING WITH ASTM A706/A706M GRADE 60. WELDED WIRE REINFORCEMENT MAY BE USED AND SHALL COMPLY WITH ASTM A1064/A1064M.
3. STEEL BAR LOOPS COMPLYING WITH ASTM A36/A36M.
4. CONNECTING PINS ARE ROUND BARS COMPLYING WITH ASTM A36/A36M A MINIMUM LENGTH OF 24".
5. DESIGN MEETS THE REQUIREMENT OF MASH TL-3.
6. IDENTIFICATION WILL INCLUDE MANUFACTURER'S NAME, MONTH AND YEAR. IF REQUIRED, LOT NUMBERS MAY BE INCLUDED.
7. SEE SHEETS TBD-1 AND TBD-2 FOR REINFORCING, TRAFFIC SCREEN, AND LOOP DETAILS.
8. OPTIONAL LIMITING SPACERS ARE PROPRIETARY AND ARE AVAILABLE FROM THE MANUFACTURER.
9. LON FOR 30' BARRIER SECTION IS 210' - LON FOR 20' BARRIER SECTION AND 10' BARRIER SECTION IS 200'.
10. SEE CALTRANS APPROVED LIST FOR USE OF TEMPORARY CRASH CUSHIONS.


THIS DOCUMENT IS THE PROPERTY OF PROCAST PRODUCTS INC.
IT IS CONFIDENTIAL AND SHALL NOT BE USED IN ANY WAY
INJURIOUS TO THE INTERESTS OF, OR WITHOUT THE WRITTEN
PERMISSION OF PROCAST PRODUCTS INC. PATENTED, PATENT
PENDING AND OR COPYRIGHT. ALL RIGHTS RESERVED.

APPROX. WT. = 14,180 LBS.


PRO-CAST PRODUCTS, INC. PO BOX 602 Highland, CA 92342		PRO-CAST 30' RIGID TL3 MASH BARRIER (ProMASH 30)	
Revision 13 - APR. 29, 2026		TB30	SHEET 1 OF 6
UNIT 3342		PROJECT NUMBER & PHASE	NO SCALE

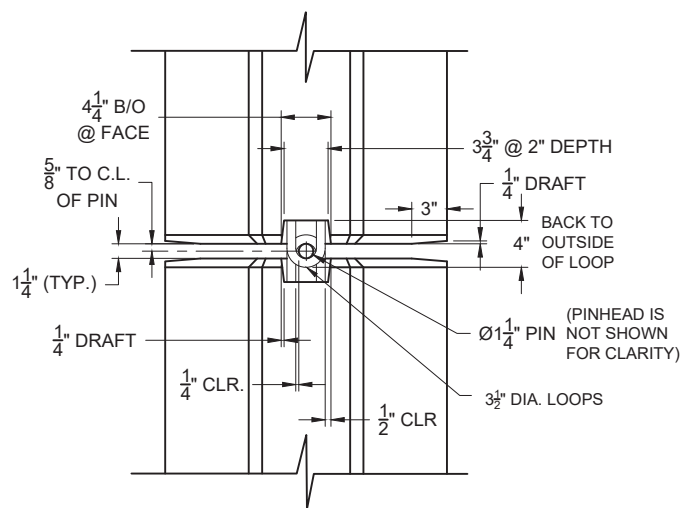


PLAN VIEW FOR
TB10 & TB20
SEE LOOP DETAIL ON SHT. TBD-2

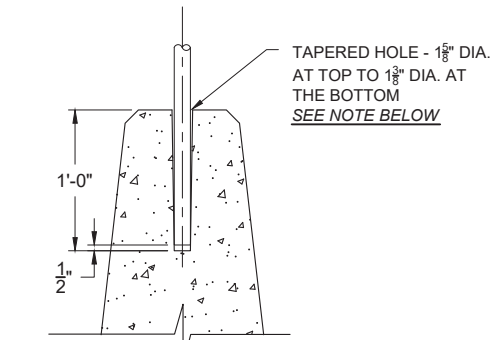


TRAFFIC SCREEN
BLOCKOUT DETAIL
1 1/2" DIA. STRAIGHT HOLES X 12"
DEEP MAY BE USED IN LIEU OF
THE TAPERED HOLES

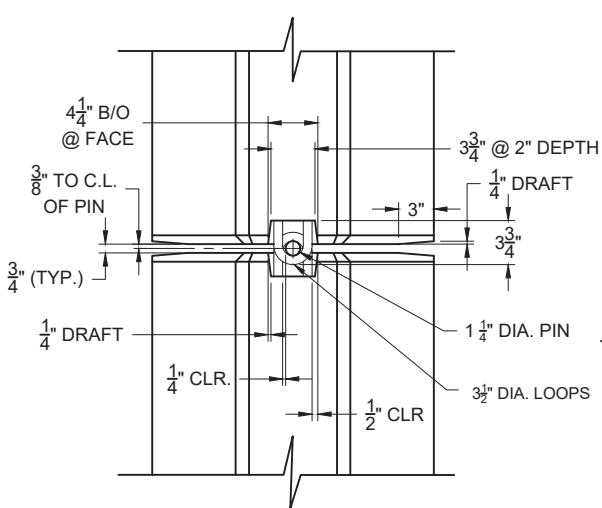

PLAN VIEW
FOR TB30
SEE LOOP DETAIL ON SHT. TBD-2

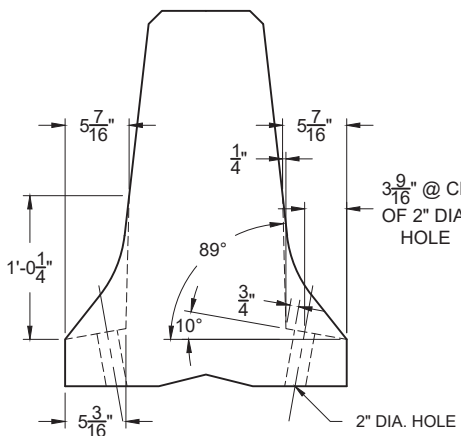


SECTION D-D

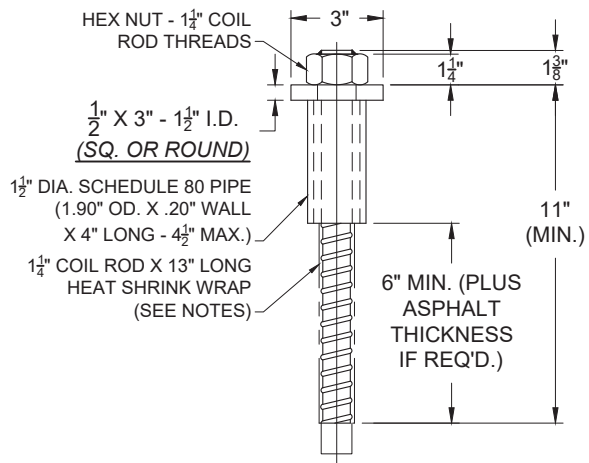


ANCHOR BOLT
ASSEMBLY

NOTES:
HEAT SHRINK WRAP IS USED FOR SHORT TERM APPLICATIONS.
WHEN BOLTS ARE NEEDED FOR LONGER TERM APPLICATIONS,
(ONE YEAR OR LONGER) THE SHRINK WRAP SLEEVES MUST BE
REMOVED PRIOR TO INSTALLATION.

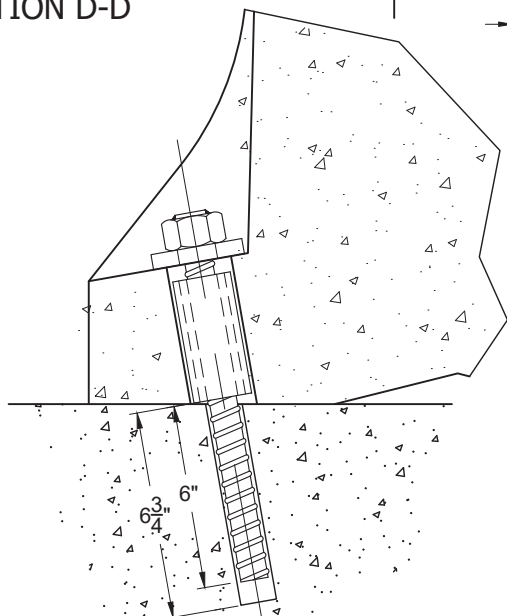


ANCHOR BOLT
ASSEMBLY


EXISTING CONCRETE

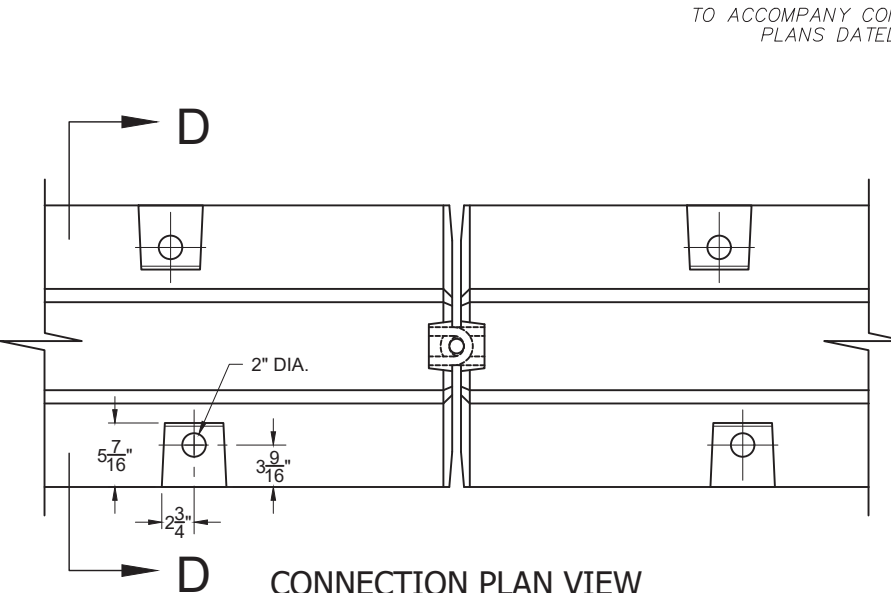


CONNECTION PLAN VIEW

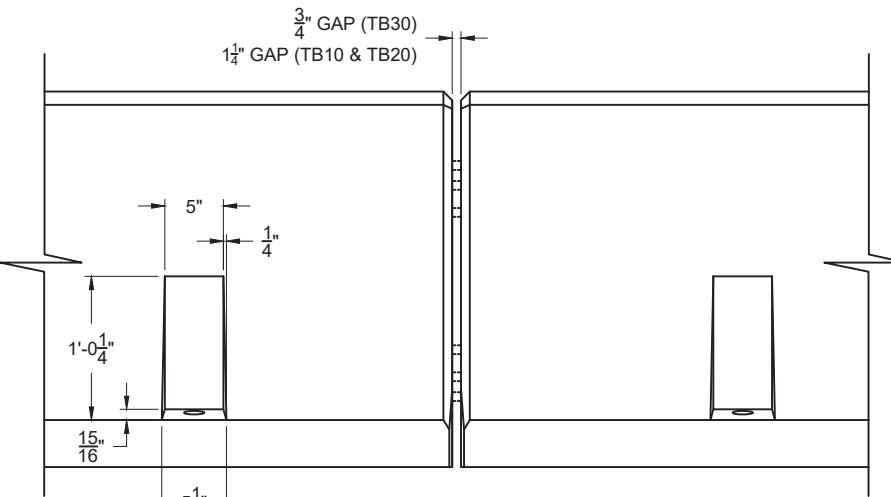


CONNECTION ELEVATION

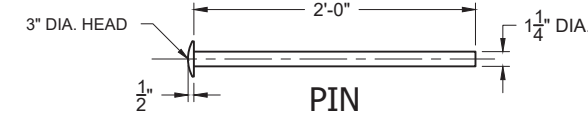

PIN

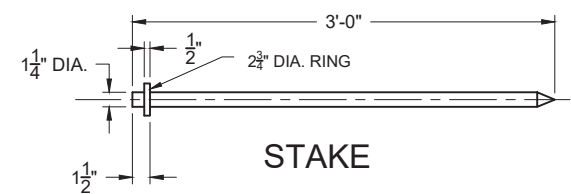

STAKE

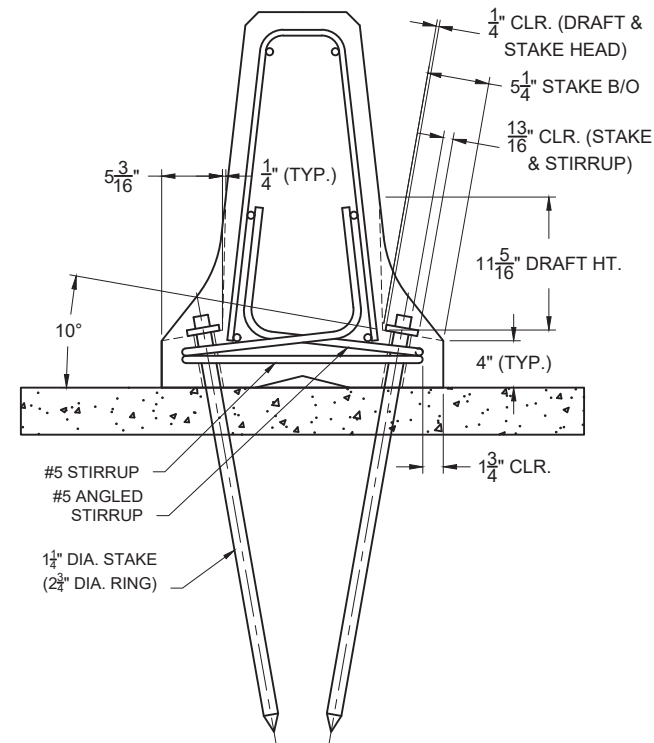

STAKING DETAIL

THIS DOCUMENT IS THE PROPERTY OF PROCAST PRODUCTS INC.
IT IS CONFIDENTIAL AND SHALL NOT BE USED IN ANY WAY
INJURIOUS TO THE INTERESTS OF, OR WITHOUT THE WRITTEN
PERMISSION OF PROCAST PRODUCTS INC. PATENTED, PATENT
PENDING AND OR COPYRIGHT. ALL RIGHTS RESERVED.

PRO-CAST PRODUCTS, INC.
PO BOX 602
Highland, CA 92346

PRO-CAST
RIGID TL3 MASH BARRIER DETAILS
(ProMASH Details)

Revision 13 — APR. 29, 2026

TBD-1

SHEET 4 OF 6

NO SCALE

UNIT 3342

PROJECT NUMBER & PHASE

00000000001

TO ACCOMPANY CONTRACT
PLANS DATED

Dist	COUNTY	ROUTE	POST MILES TOTAL PROJECT	SHEET No.	TOTAL SHEETS


DATE THIS PLAN APPROVED

THE STATE OF CALIFORNIA
OR ITS OFFICERS OR AGENTS
SHALL NOT BE RESPONSIBLE
FOR THE ACCURACY OR
COMPLETENESS OF SCANNED
COPIES OF THIS PLAN SHEET.

John B. Henkels IV
REGISTERED CIVIL ENGINEER


REGISTERED PROFESSIONAL ENGINEER
No. 49172
Exp. 9/30/26
CIVIL

x
x
x
x
x

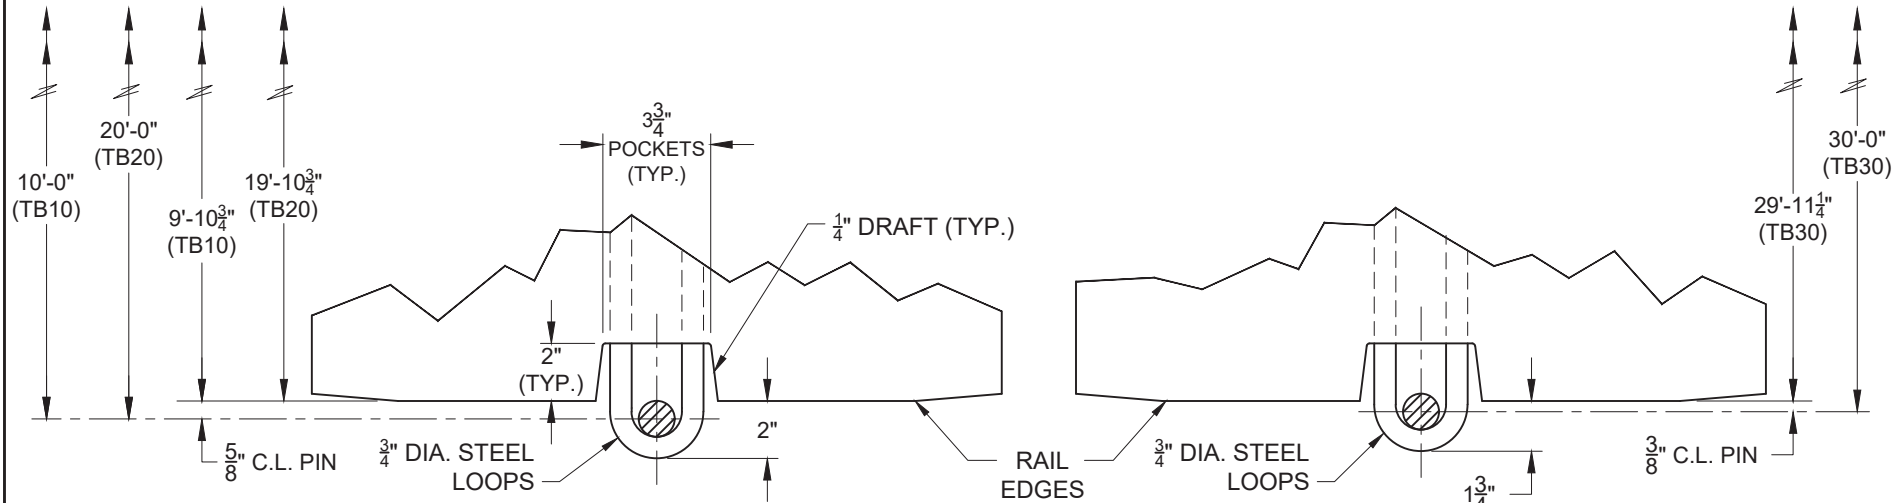


LOOP DETAIL FOR
TB10 & TB20
("R6" OR "R7")


LOOP DETAIL
FOR TB30
("R6" OR "R7")

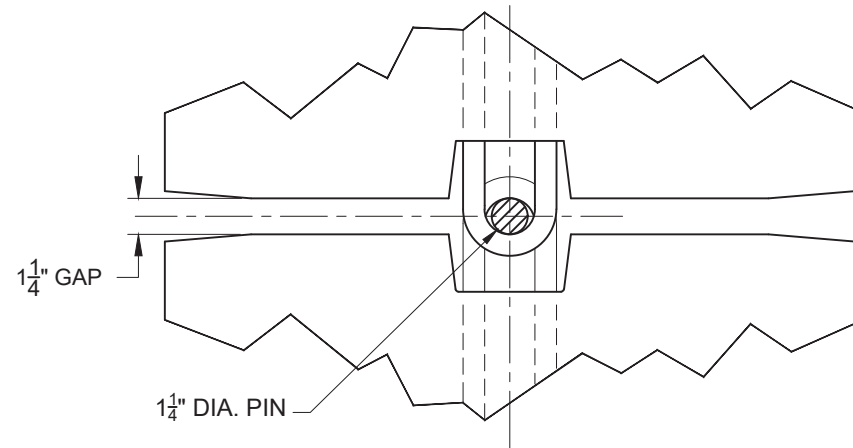


LOOP CONNECTION
FOR TB10 & TB20

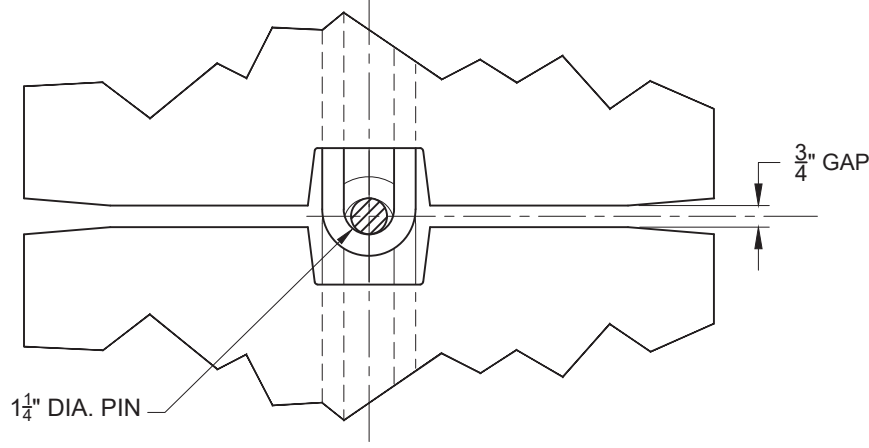

LOOP CONNECTION
FOR TB30

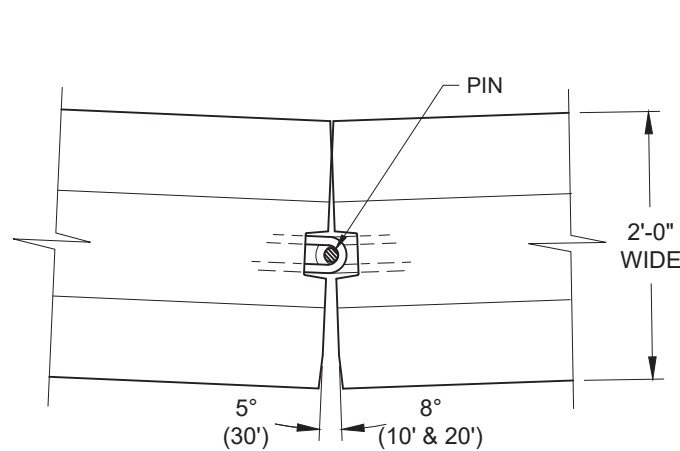











PLAN VIEW - MINIMUM RADIUS	
30'-0"	500'
20'-0"	210'
10'-0"	100'

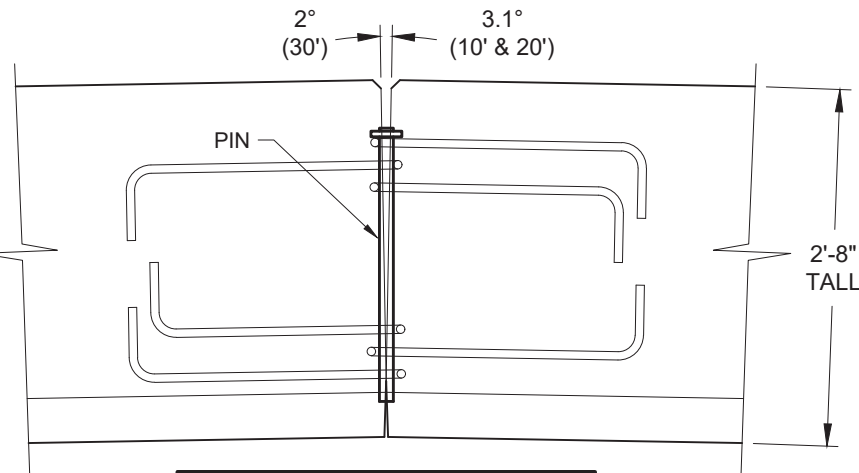

ELEV. VIEW - VERTICAL ROTATION	
30'-0"	850'
20'-0"	345'
10'-0"	170'

TO ACCOMPANY CONTRACT
PLANS DATED _____

REINFORCING SCHEDULE QUANTITIES			
"R"	TB30	TB20	TB10
R1	(35)	(22)	(11)
R2 TB30	(6)		
R2 TB20		(6)	
R2 TB10			(6)
R3	(8)	(6)	(4)
R4	(4)	(3)	(2)
R5	(2)	(2)	(2)
R6	(4)	(4)	(4)
R7	(2)	(2)	(2)

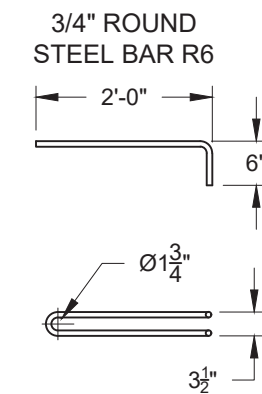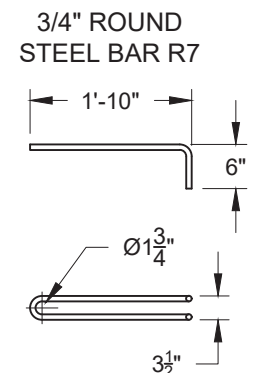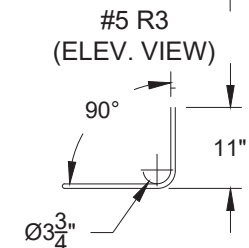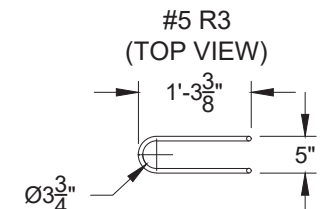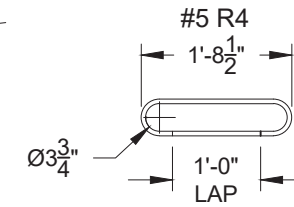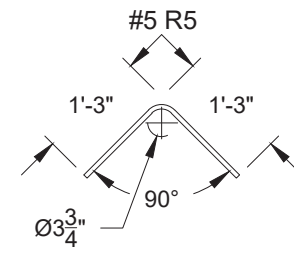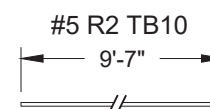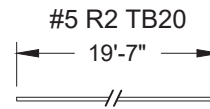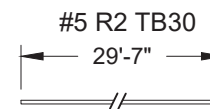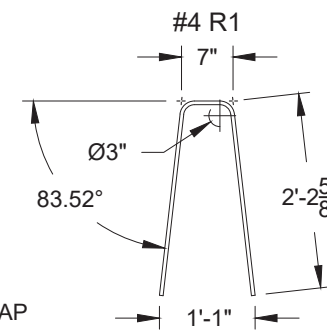

REINFORCING AND LOOP DETAILS

THIS DOCUMENT IS THE PROPERTY OF PROCAST PRODUCTS INC.
IT IS CONFIDENTIAL AND SHALL NOT BE USED IN ANY WAY
INJURIOUS TO THE INTERESTS OF, OR WITHOUT THE WRITTEN
PERMISSION OF PROCAST PRODUCTS INC. PATENTED, PATENT
PENDING AND OR COPYRIGHT. ALL RIGHTS RESERVED.

PRO-CAST PRODUCTS, INC. PO BOX 602 Highland, CA 92346		PRO-CAST RIGID TL3 MASH BARRIER DETAILS (ProMASH Details)	
Revision 13 – APR. 29, 2026		TBD-2	SHEET 5 OF 6
UNIT 3342		PROJECT NUMBER & PHASE	NO SCALE

Dist	COUNTY	ROUTE	POST MILES TOTAL PROJECT	SHEET No.	TOTAL SHEETS

DATE THIS PLAN APPROVED _____

THE STATE OF CALIFORNIA
OR ITS OFFICERS OR AGENTS
SHALL NOT BE RESPONSIBLE
FOR THE ACCURACY OR
COMPLETENESS OF SCANNED
COPIES OF THIS PLAN SHEET.

John B. Henkels IV
REGISTERED CIVIL ENGINEER

REGISTERED PROFESSIONAL ENGINEER
No. 49172
Exp. 9/30/26
CIVIL


APPROVED PLAN FOR CALTRANS USE

Dist	COUNTY	ROUTE	POST MILES TOTAL PROJECT	SHEET No.	TOTAL SHEETS


DATE THIS PLAN APPROVED

THE STATE OF CALIFORNIA
OR ITS OFFICERS OR AGENTS
SHALL NOT BE RESPONSIBLE
FOR THE ACCURACY OR
COMPLETENESS OF SCANNED
COPIES OF THIS PLAN SHEET.


John B. Henkels IV
REGISTERED CIVIL ENGINEER

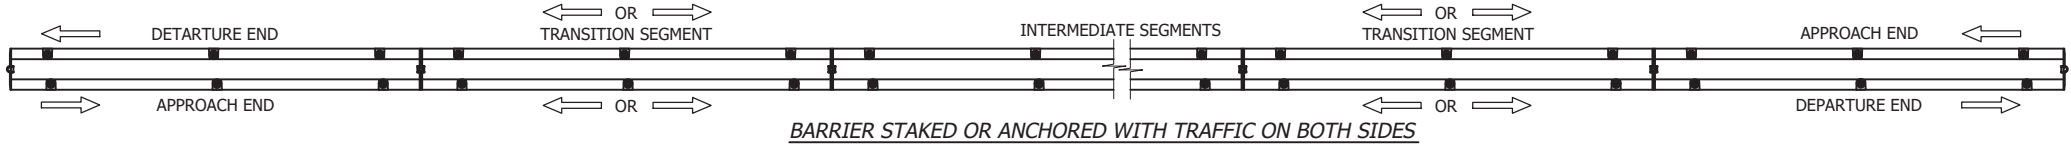


BARRIER STAKED OR ANCHORED WITH TRAFFIC ON BOTH SIDES

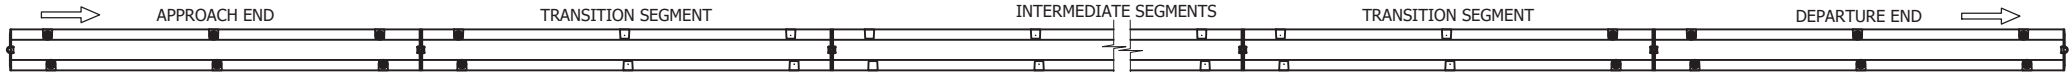


BARRIER FREESTANDING WITH TRAFFIC ON ONE SIDE

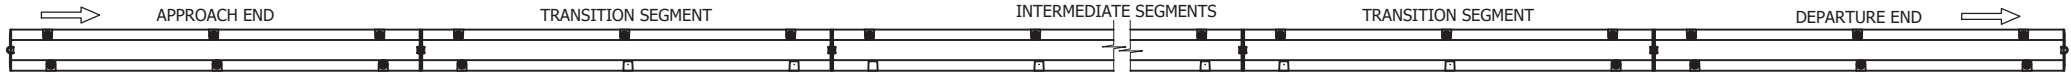

BARRIER STAKED OR ANCHORED WITH TRAFFIC ON ONE SIDE
20-FT. LONG MASH BARRIERS

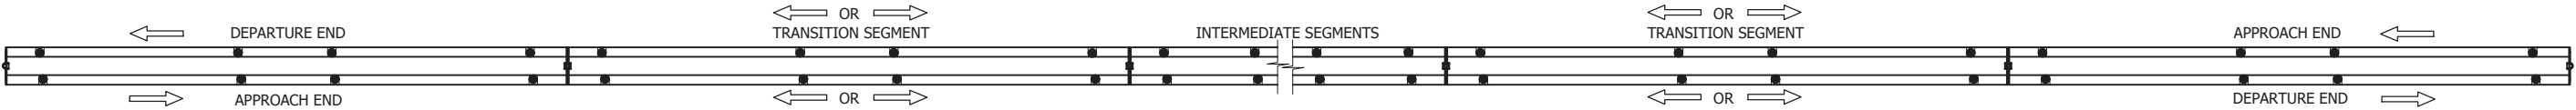


BARRIER STAKED OR ANCHORED WITH TRAFFIC ON BOTH SIDES

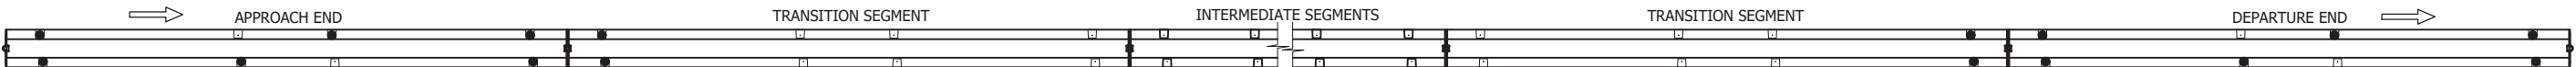


BARRIER FREESTANDING WITH TRAFFIC ON ONE SIDE




BARRIER STAKED OR ANCHORED WITH TRAFFIC ON ONE SIDE
30-FT. LONG MASH BARRIERS

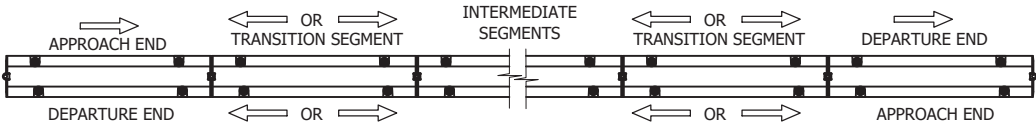

BARRIER STAKED OR ANCHORED WITH TRAFFIC ON BOTH SIDES

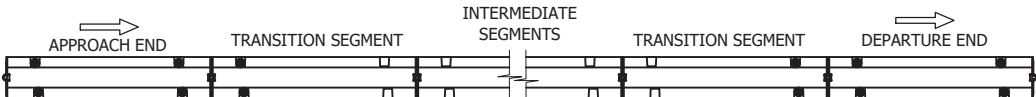

BARRIER FREESTANDING WITH TRAFFIC ON ONE SIDE

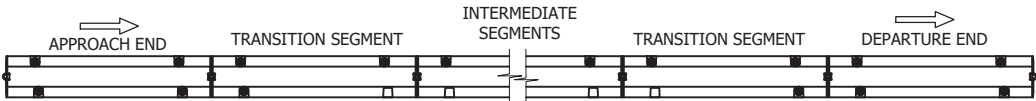

BARRIER STAKED OR ANCHORED WITH TRAFFIC ON ONE SIDE
10-FT. LONG MASH BARRIERS

- NOTES:**
1. STAKED TEMPORARY BARRIER SYSTEMS MUST BE SUPPORTED BY A MINIMUM 4" THICK ASPHALT CONCRETE OR EXISTING ASPHALT CONCRETE PAVEMENT.
- LEGEND:**
- STAKE OR ANCHOR.
 - ➡ DIRECTION OF TRAFFIC.

THIS DOCUMENT IS THE PROPERTY OF PROCAST PRODUCTS INC. IT IS CONFIDENTIAL AND SHALL NOT BE USED IN ANY WAY INJURIOUS TO THE INTERESTS OF, OR WITHOUT THE WRITTEN PERMISSION OF PROCAST PRODUCTS INC. PATENTED, PATENT PENDING AND OR COPYRIGHT. ALL RIGHTS RESERVED.

PRO-CAST PRODUCTS, INC. PO BOX 602 Highland, CA 92346		PRO-CAST RIGID TL3 MASH BARRIER DETAILS (ProMASH Details)	
Revision 13 – APR. 29, 2026		TBD-3	SHEET 6 OF 6
UNIT 3342		PROJECT NUMBER & PHASE	NO SCALE